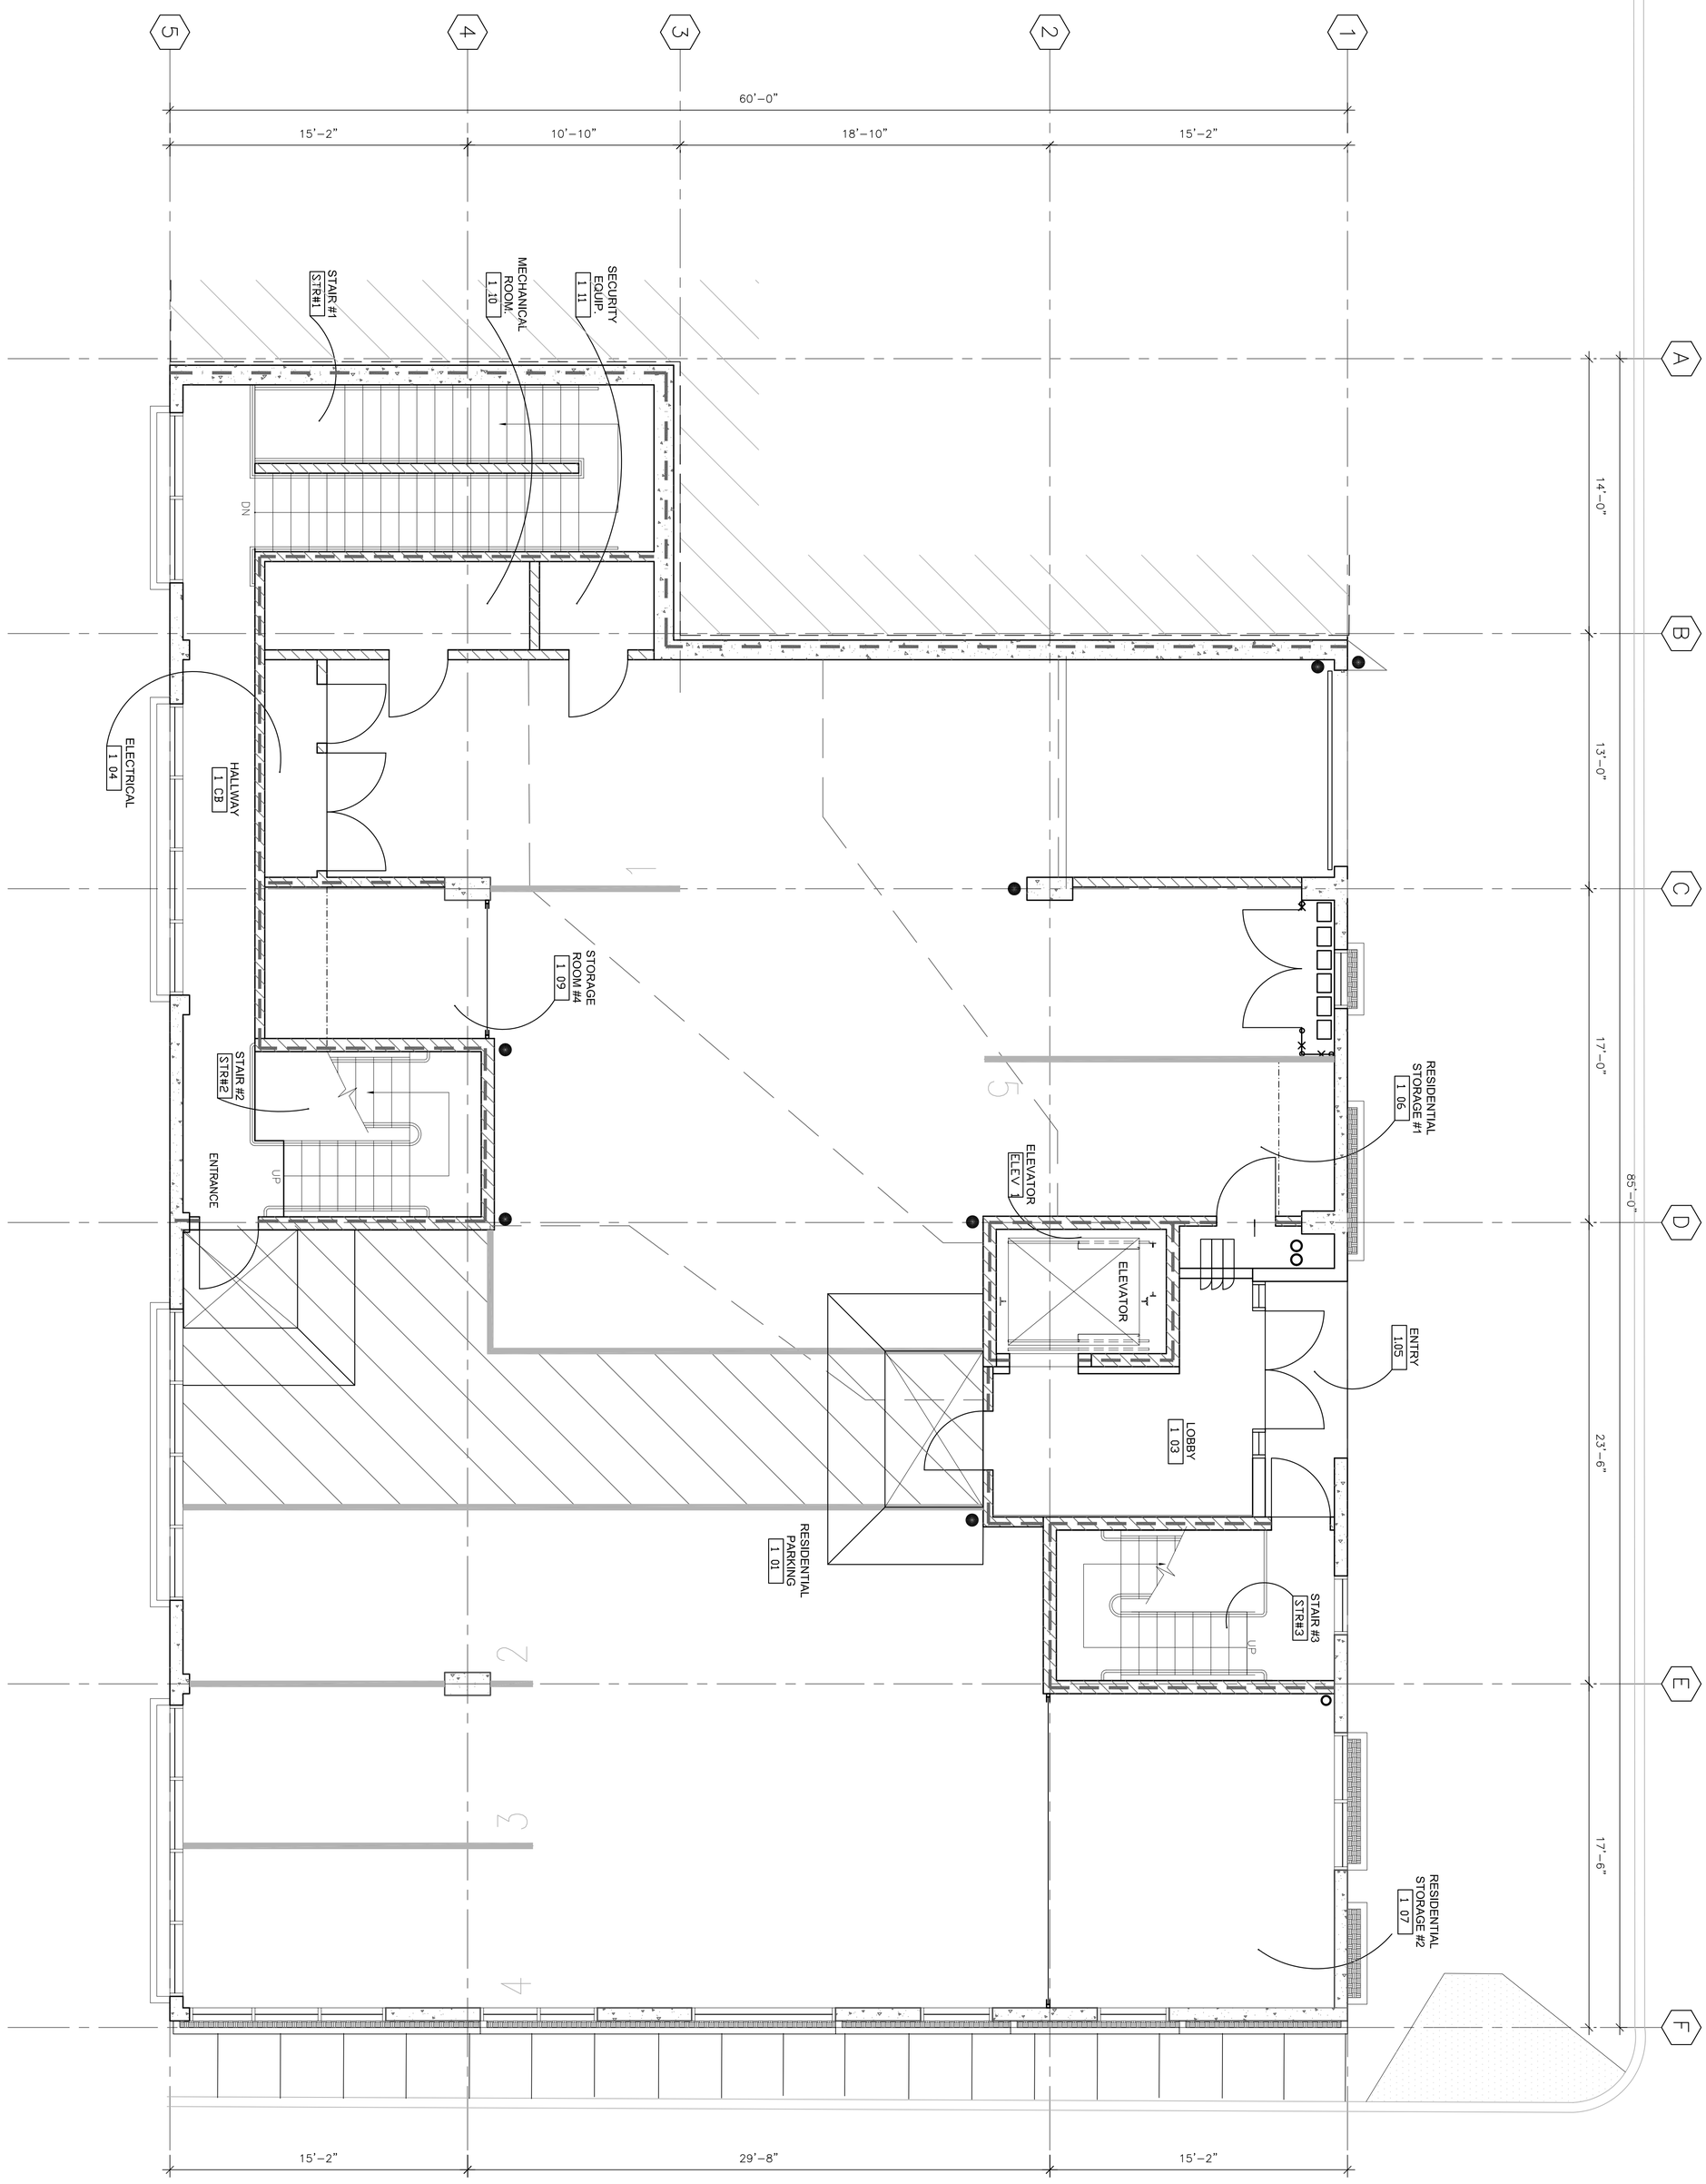

1 FIRST FLOOR PLANS
SCALE: 1/4" = 1'-0"

VALLEJO STREET PROJECT

FOR LORENZO PETRONI
567 VALLEJO STREET
SAN FRANCISCO, CALIFORNIA
BLOCK: 0145
LOT NUMBERS: 27,35,36

FIRST FLOOR PLANS

MEEKS, COATES + EATON ARCHITECTS, INC.
Architecture, Planning, Interior Design, Landscape Architecture

850 MONTGOMERY STREET, SUITE 300
SAN FRANCISCO, CALIFORNIA, 94133
415.693.9234 415.693.9235 FAX

©MCE Architects, Inc. 2005

REVISIONS | BY

DATE 05/13/05
SCALE
DRAWN BY GC/TH
SHEET A2.2